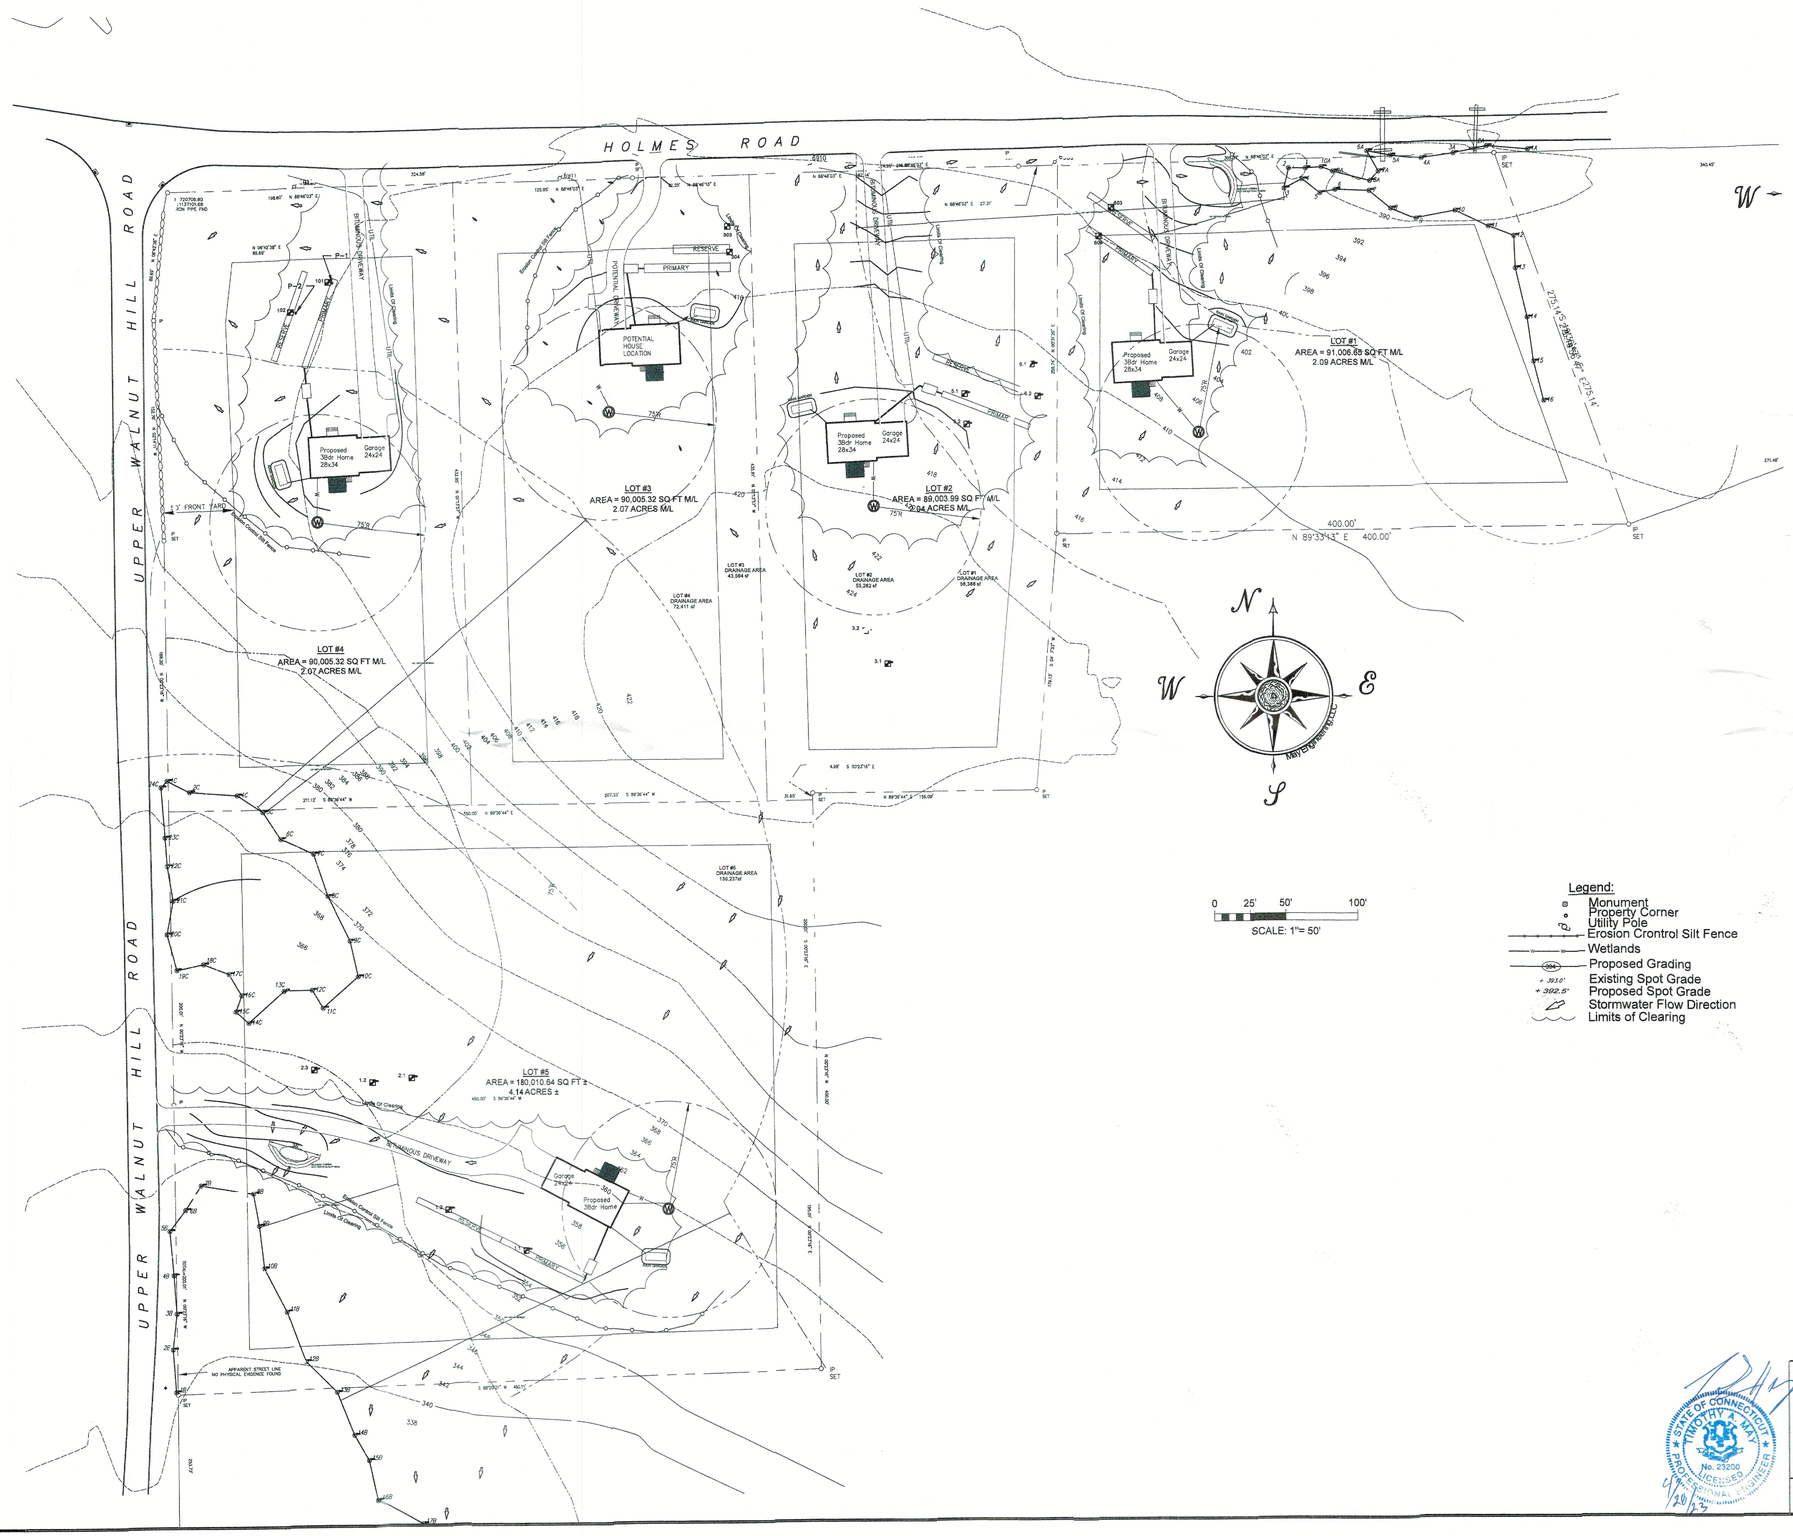

May Engineering LLC

Civil Engineering and Site Planning
1297 RT 163 Oakdale, CT 06370
860 884-9671

Applicant:
Nehantic Highlands Subdivision
Kristen Clarke P.E. & Shelly Harney

Owner:
Port Side Holdings Inc. &
English Harbour Capital Partners LLC
Tenants in Common
207 Clarendon Ave
Southport, NC 28461

Site Development and Stormwater Drainage Flow Paths

HOLMES ROAD
EAST LYME, CT

SCALE: 1"=50'
DATE: 28 April 2023

JOB NUMBER	SHEET
21040	6 of 10

Ex "J"